PLOT RC-100
STANDARD BUILDING B8 & B9
Podium 1 Plan

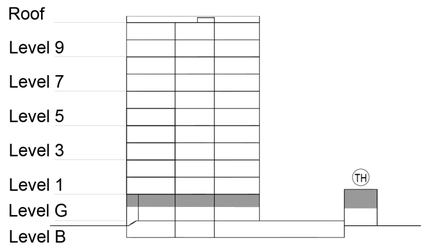

KEY SECTION - B8 & B9

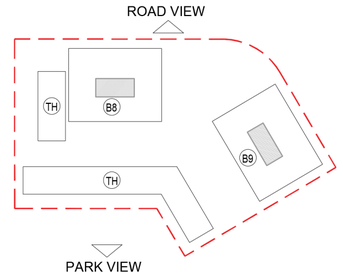
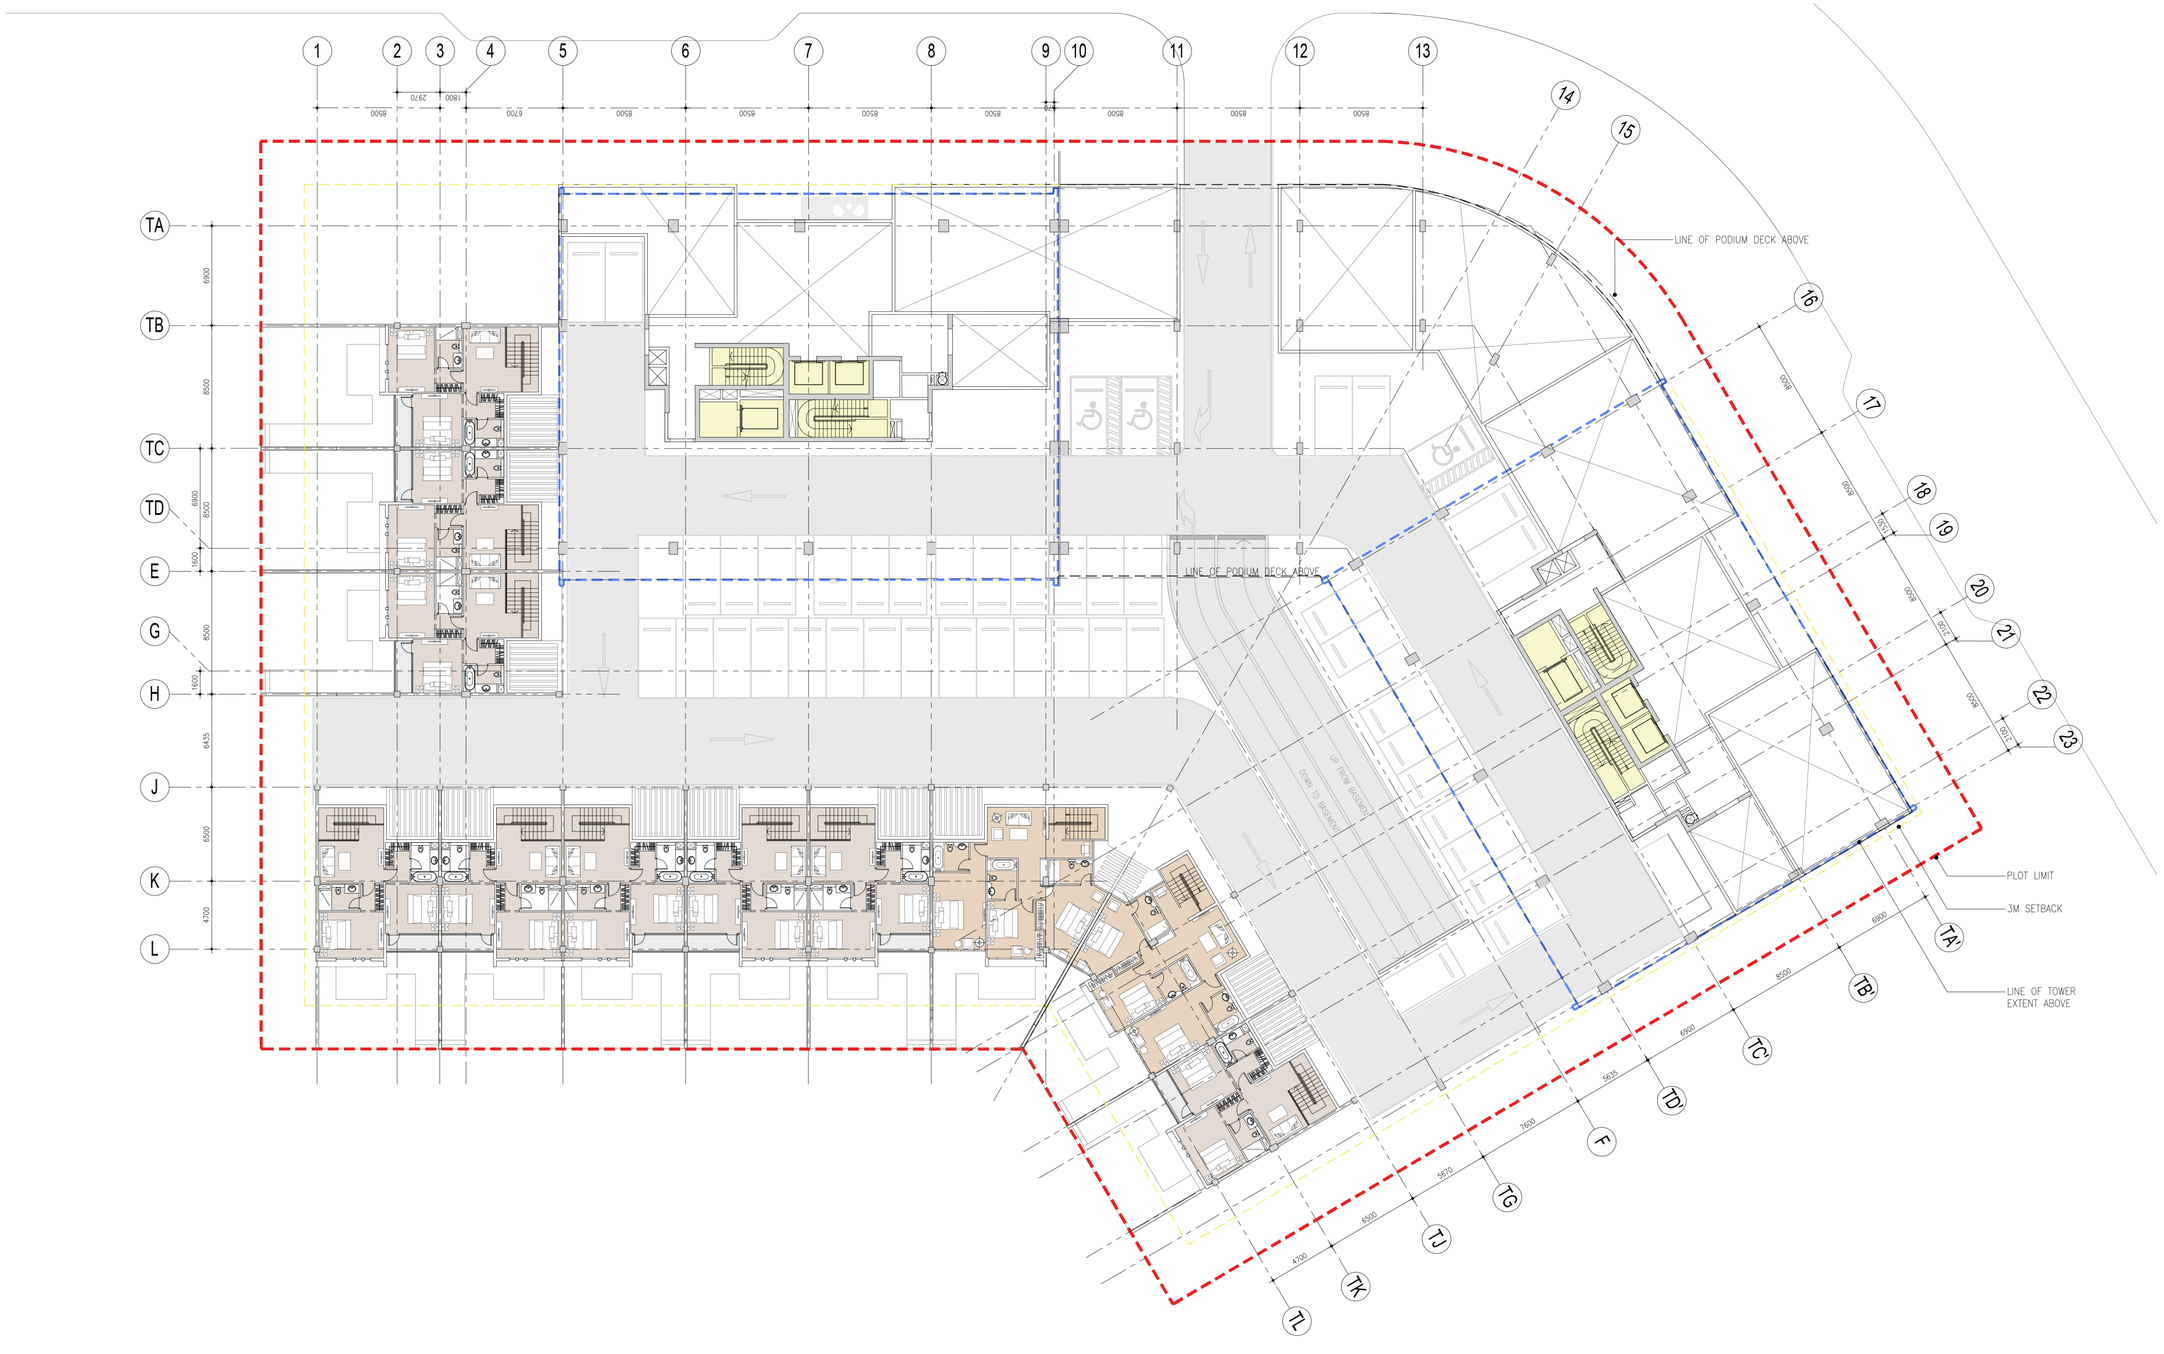
KEY PLAN